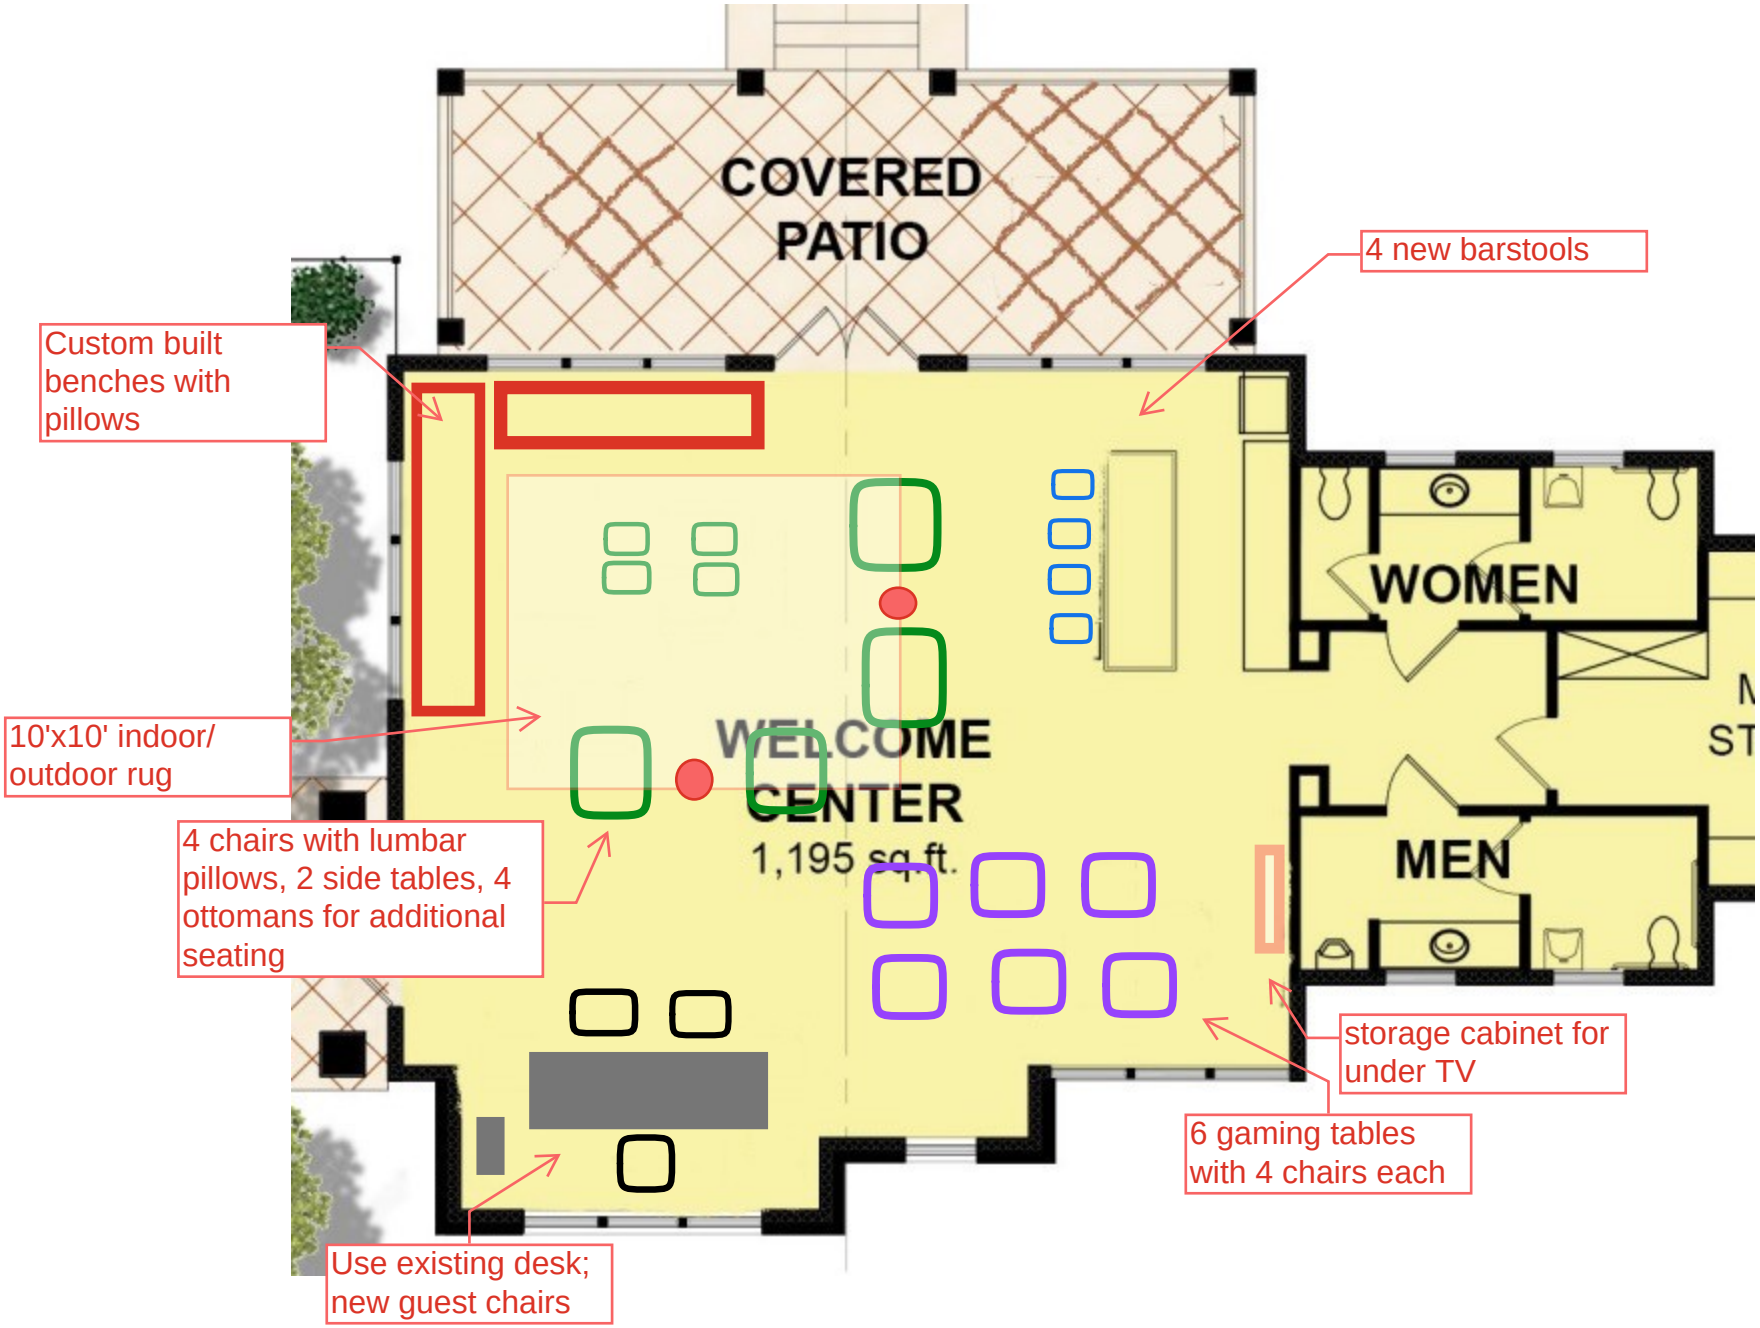
COVERED PATIO
4 new barstools
Custom built benches with pillows
WOMEN
10'x10' indoor/ outdoor rug
WELCOME CENTER
1,195 sq.ft.
MEN
4 chairs with lumbar pillows, 2 side tables, 4 ottomans for additional seating
storage cabinet for under TV
6 gaming tables with 4 chairs each
Use existing desk; new guest chairs